tem

Jaz z mostem B=6.0m H=2,40m
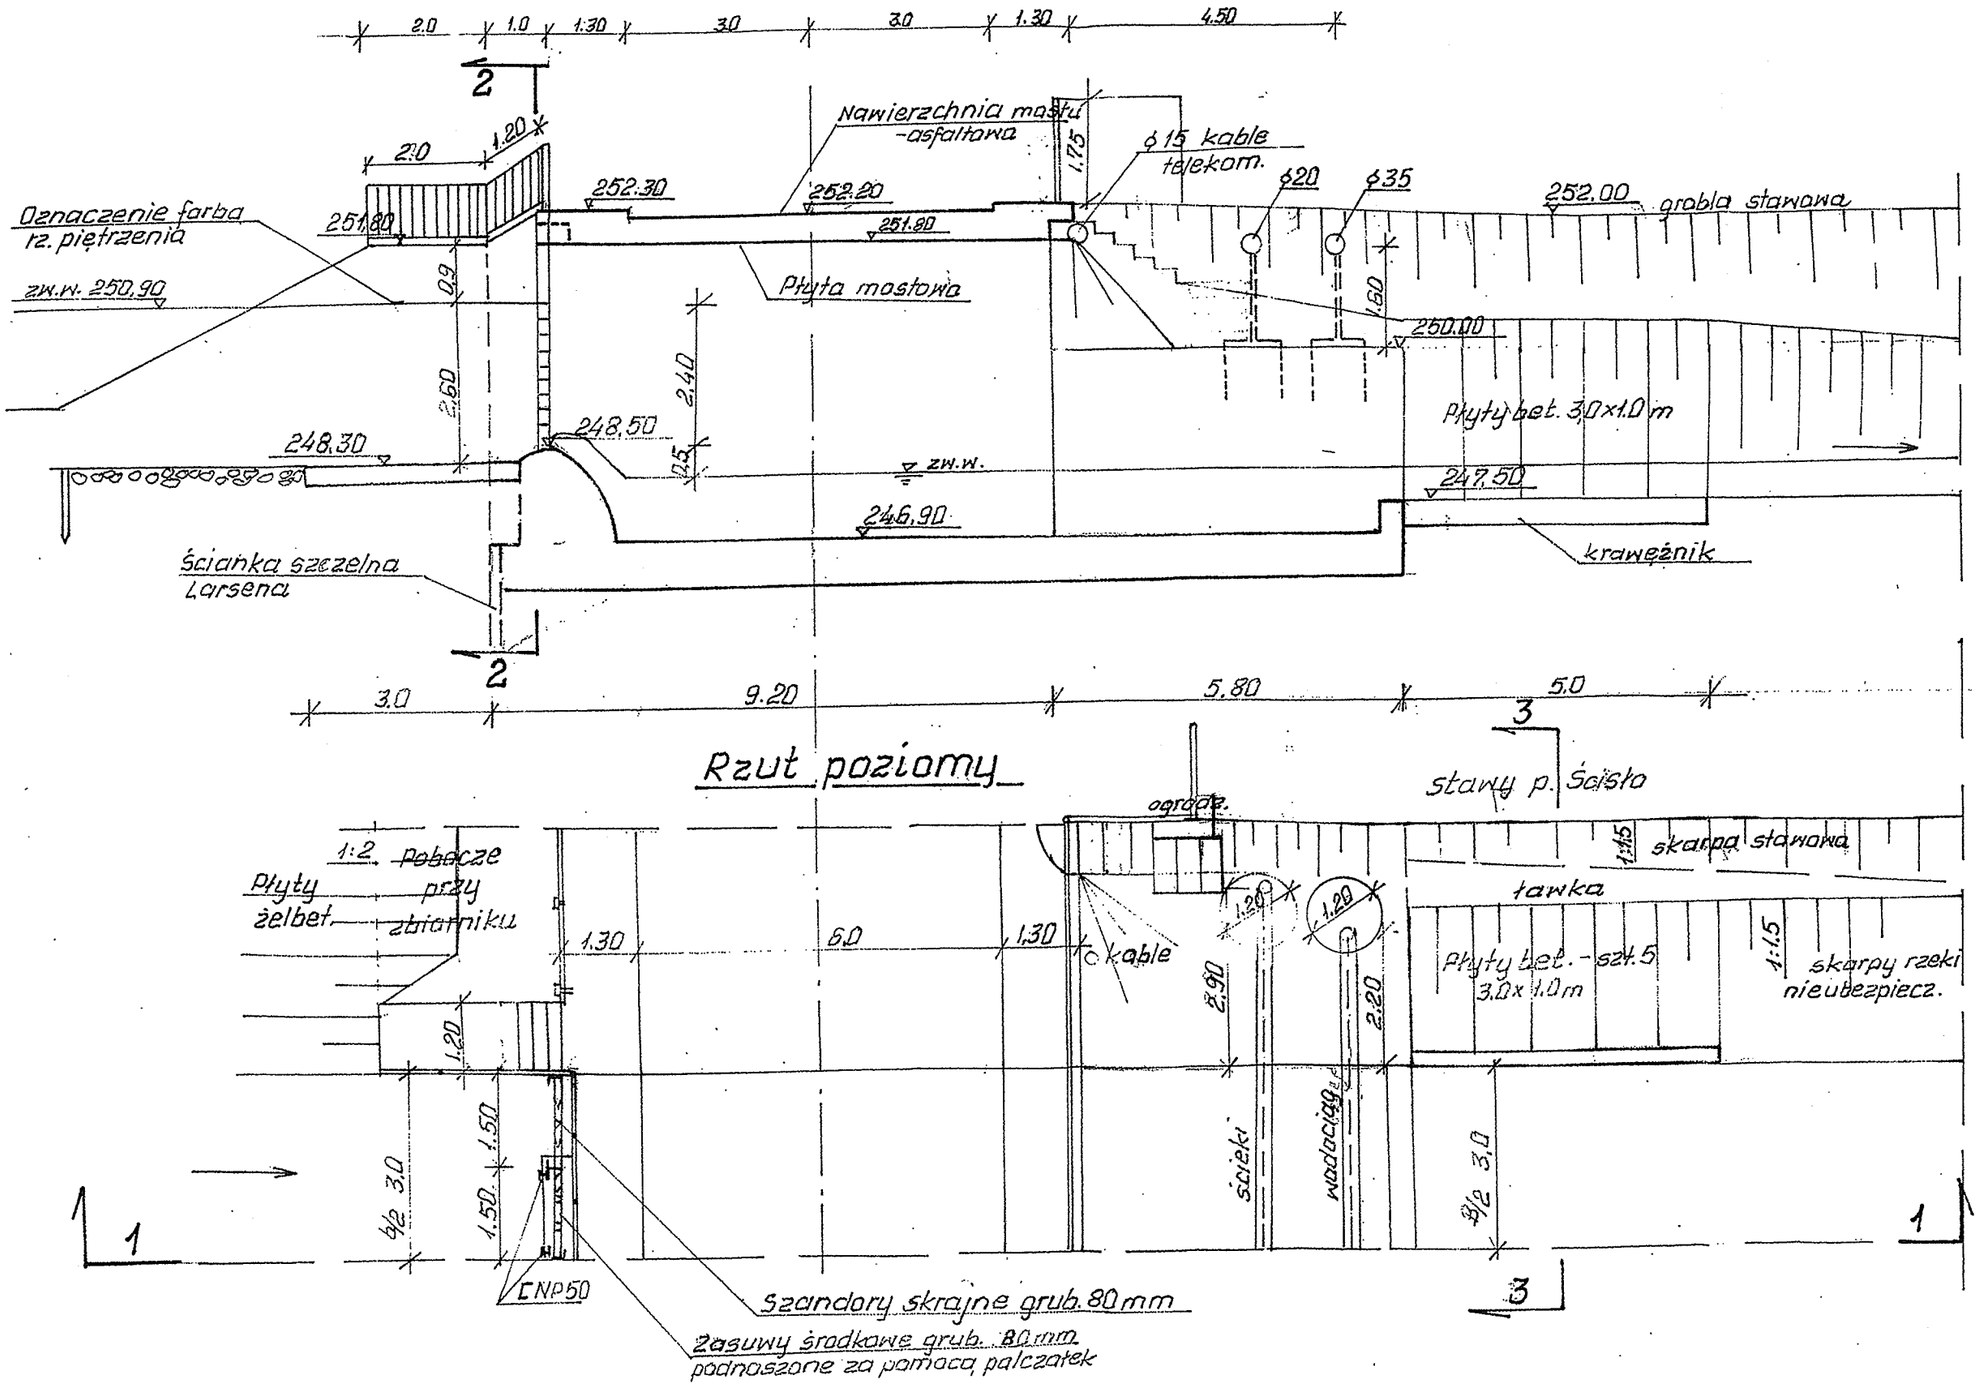
skala 1:100